MEDIAN PARK

EASTERN BELTWAY (STATE ROAD NO. 417)
LIMITED ACCESS R/W

NEMOURS

NEMOURS PARKWAY

TAVISTOCK LAKES BLVD.

UCF EAST PARCEL

LAUREATE BLVD.

VETERAN'S ADMINISTRATION MEDICAL COMPLEX

NTS

N

NOTE:
LANDSCAPE AROUND EXISTING
LIFT STATION TRACTS INCLUDED.

LEGEND

AREA OF LANDSCAPE/IRRIGATION MAINTENANCE

NOTE:
BIDDER IS RESPONSIBLE TO CHECK, MEASURE AND CONFIRM
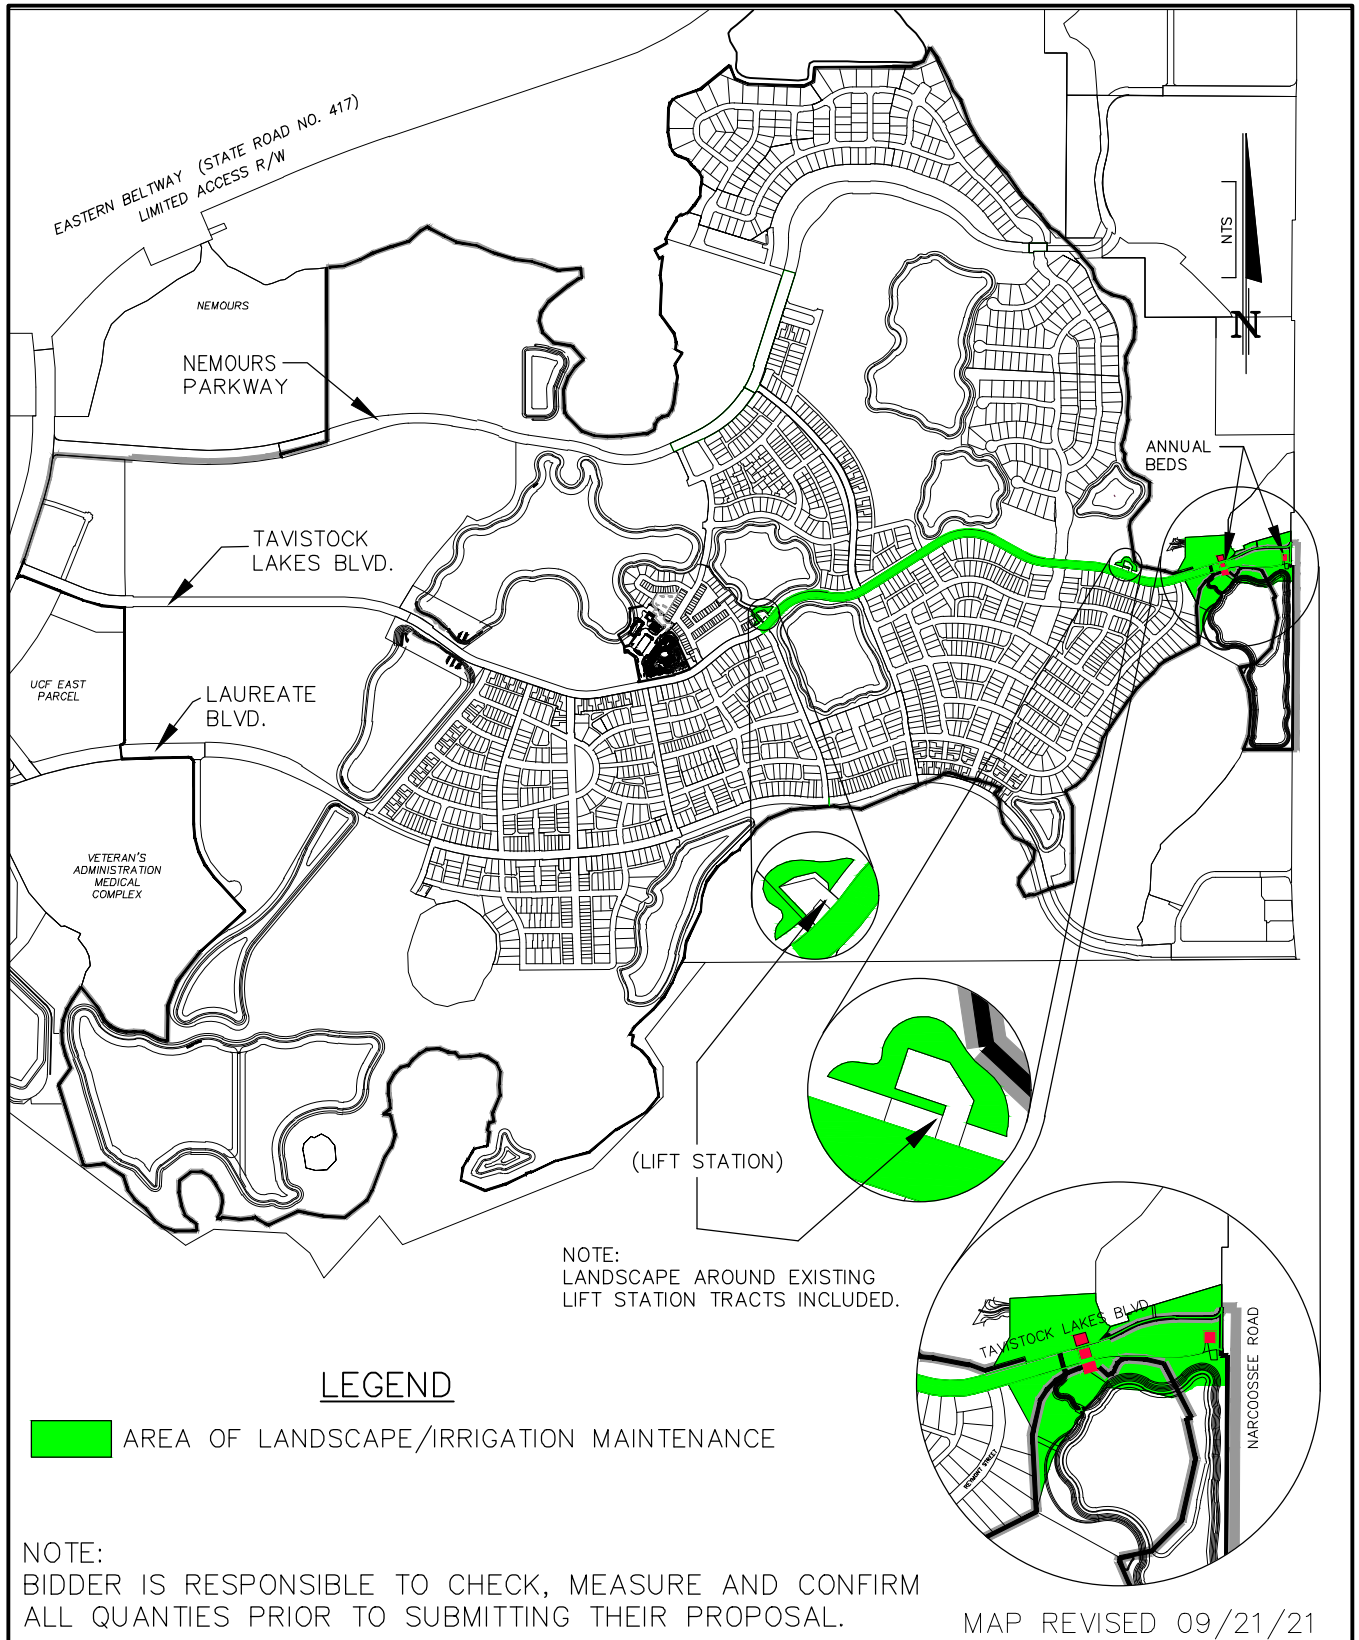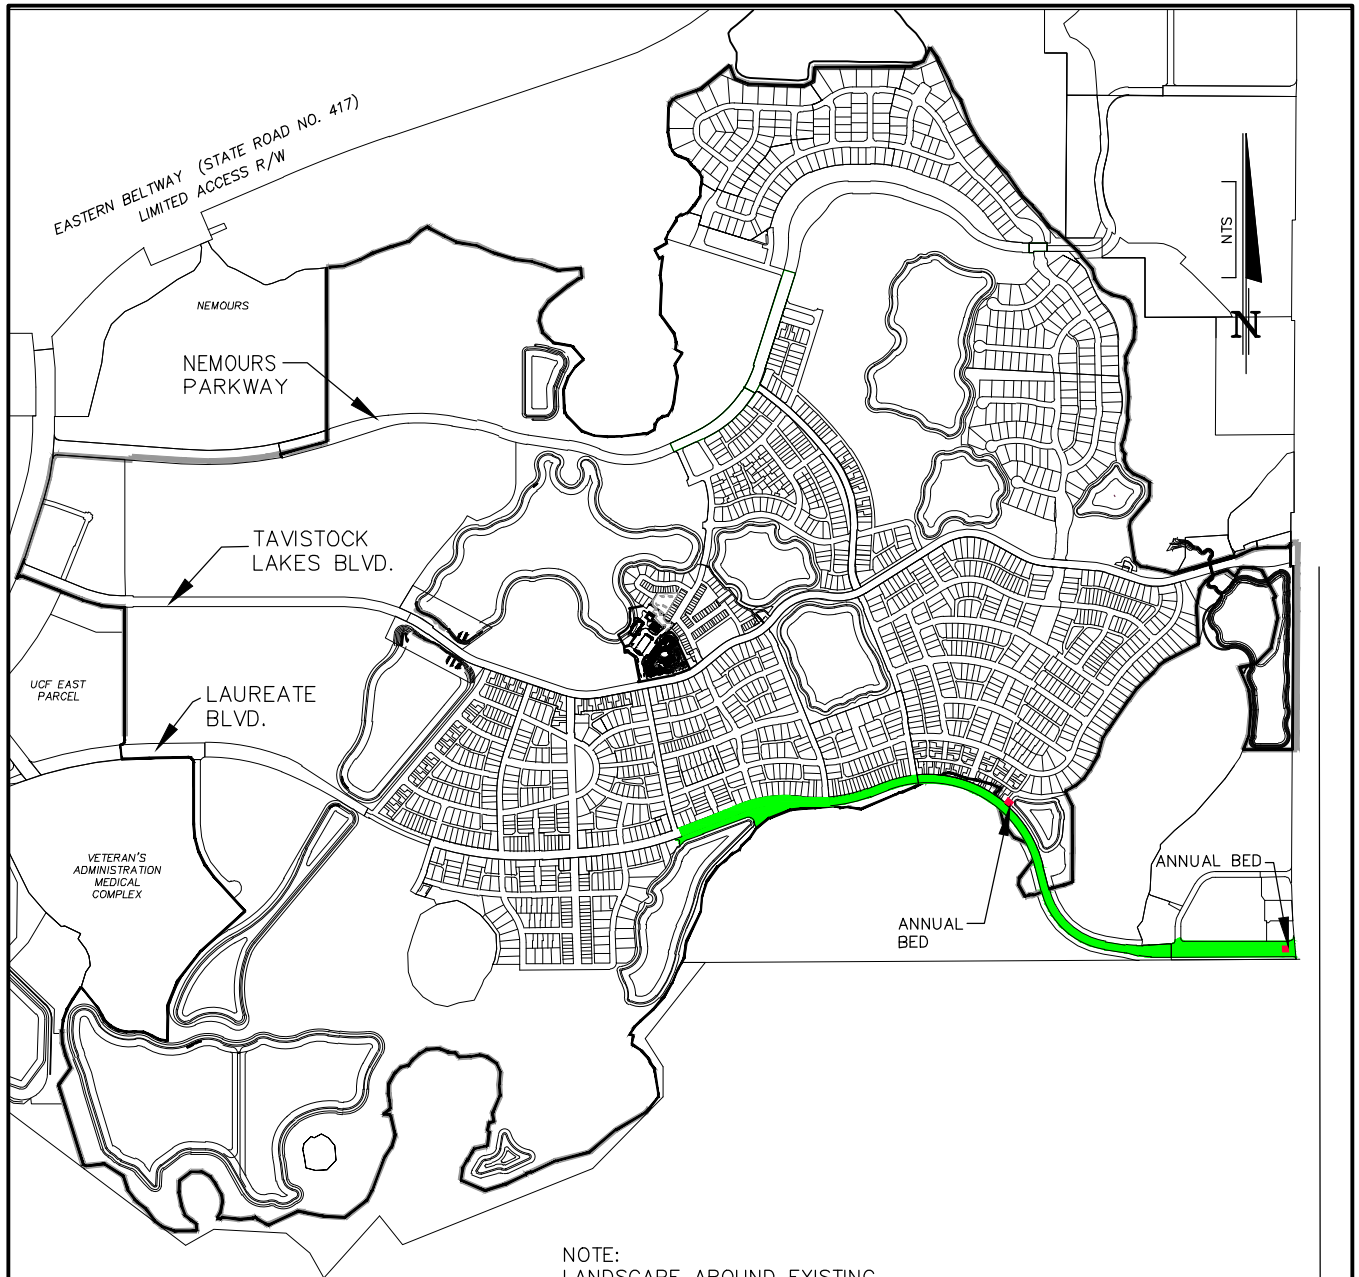ALL QUANTIES PRIOR TO SUBMITTING THEIR PROPOSAL.

MAP REVISED 09/21/21

DONALD W. McINTOSH ASSOCIATES, INC.
ENGINEERS   PLANNERS   SURVEYORS
2200 PARK AVENUE NORTH, WINTER PARK, FLORIDA 32789 (407) 644-4068

DRAWN BY: PRD	DESIGNED BY: CDH	APPROVED BY:	SCALE	JOB NUMBER
DATE: 3/27/19	DATE: 3/27/19	DATE: 3/27/19	AS SHOWN	23216.001

GREENEWAY
IMPROVEMENT DISTRICT
LANDSCAPE & IRRIGATION
MAINTENANCE SERVICES WORK
AREA 1 MAP

F:\Proj2003\23216\EDWG\GID-EX-AREA 1 MAP

EXHIBIT "2"

NTS

N

EASTERN BELTWAY (STATE ROAD NO. 417) LIMITED ACCESS R/W

NEMOURS

NEMOURS PARKWAY

TAVISTOCK LAKES BLVD.

UCF EAST PARCEL

LAUREATE BLVD.

VETERAN'S ADMINISTRATION MEDICAL COMPLEX

ANNUAL BEDS

(LIFT STATION)

NOTE:
LANDSCAPE AROUND EXISTING
LIFT STATION TRACTS INCLUDED.

TAVISTOCK LAKES BLVD.

NARCOOSSEE ROAD

<u>LEGEND</u>

AREA OF LANDSCAPE/IRRIGATION MAINTENANCE

NOTE:
BIDDER IS RESPONSIBLE TO CHECK, MEASURE AND CONFIRM
ALL QUANTIES PRIOR TO SUBMITTING THEIR PROPOSAL.

MAP REVISED 09/21/21

DONALD W. McINTOSH ASSOCIATES, INC.
ENGINEERS   PLANNERS   SURVEYORS
2200 PARK AVENUE NORTH, WINTER PARK, FLORIDA 32789 (407) 644-4068

| DRAWN BY: PRD | DESIGNED BY: CDH | APPROVED BY: | SCALE | JOB NUMBER |
| DATE: 3/27/19 | DATE: 3/27/19 | DATE: 3/27/19 | AS SHOWN | 23216.001 |

GREENEWAY
IMPROVEMENT DISTRICT
LANDSCAPE & IRRIGATION
MAINTENANCE SERVICES WORK
AREA 2 MAP

F:\Proj2003\23216\EDWG\20210921 GID-EX-AREA 2 MAP

EXHIBIT "3"

EASTERN BELTWAY (STATE ROAD NO. 417)
LIMITED ACCESS R/W

NTS

N

NEMOURS

NEMOURS PARKWAY

TAVISTOCK LAKES BLVD.

UCF EAST PARCEL

LAUREATE BLVD.

VETERAN'S ADMINISTRATION MEDICAL COMPLEX

ANNUAL BED

ANNUAL BED

ANNUAL BED

NOTE:
LANDSCAPE AROUND EXISTING
LIFT STATION TRACTS INCLUDED.

LEGEND

AREA OF LANDSCAPE/IRRIGATION MAINTENANCE

NOTE:
BIDDER IS RESPONSIBLE TO CHECK, MEASURE AND CONFIRM
ALL QUANTIES PRIOR TO SUBMITTING THEIR PROPOSAL.

MAP REVISED 09/21/21

DONALD W. McINTOSH ASSOCIATES, INC.
ENGINEERS   PLANNERS   SURVEYORS
2200 PARK AVENUE NORTH, WINTER PARK, FLORIDA 32789 (407) 644-4068

DRAWN BY: PRD	DESIGNED BY: CDH	APPROVED BY:	SCALE	JOB NUMBER
DATE: 3/27/19	DATE: 3/27/19	DATE: 3/27/19	AS SHOWN	23216.001

GREENEWAY
IMPROVEMENT DISTRICT
LANDSCAPE & IRRIGATION
MAINTENANCE SERVICES WORK
AREA 3 MAP

F:\Proj2003\23216\EDWG\20210921 GID-EX-AREA 3 MAP